8-3 Bryan Clark
8-7 Matthew Shaw
8-8 Knox Ridge Parsonage

8-9 Knox Town Office
8-13-1 Town of Knox
8-16 Garrett Hubbard
8-17-1 Mark Talty
8-18-1 Douglas Horton
8-19 Scott Spencer
8-19-1 Cornelia Larrabee
8-26 Dan Melanson
8-28 Rose Hubbard
8-29-1 Alfred Oliva
8-29-2 Patrick Hayden
8-30 Bernard Thomas, Jr
8-31 Bernard Thomas, Jr.
8-36 Paul Jones
8-37 Paul Jones
8-38 Valerie Thomas
8-39 Christopher Jones
8-41 Raymond Riley
8-42-2 Arthur Riley, Jr.
8-43 Raymond Riley
8-49-1 Philip Walsh
8-50 Beverly Penney
8-51 Leon Armstrong
8-59 Joseph Clark
8-60 Justin Morton
8-61-1 Poncho Bailey
8-61-2 Frank Bissell
8-61-3 Marie Roberts
8-61-4 Timothy Bailey
8-63 Steven & William Bailey
8-63-1 Richard Bailey
8-63-2 Roxann Bailey
8-63-3 Mildred Twiddy
8-68 Thomas Moniello
8-70 Marshall & Kevin Daly
8-71-1 Rebecca Daly
8-72-1 Ricky Bilodeau
8-74 Clayton Larrabee
8-75 Royce Furrow
8-77-1 Frank Froburg
8-80 Eugene Valli

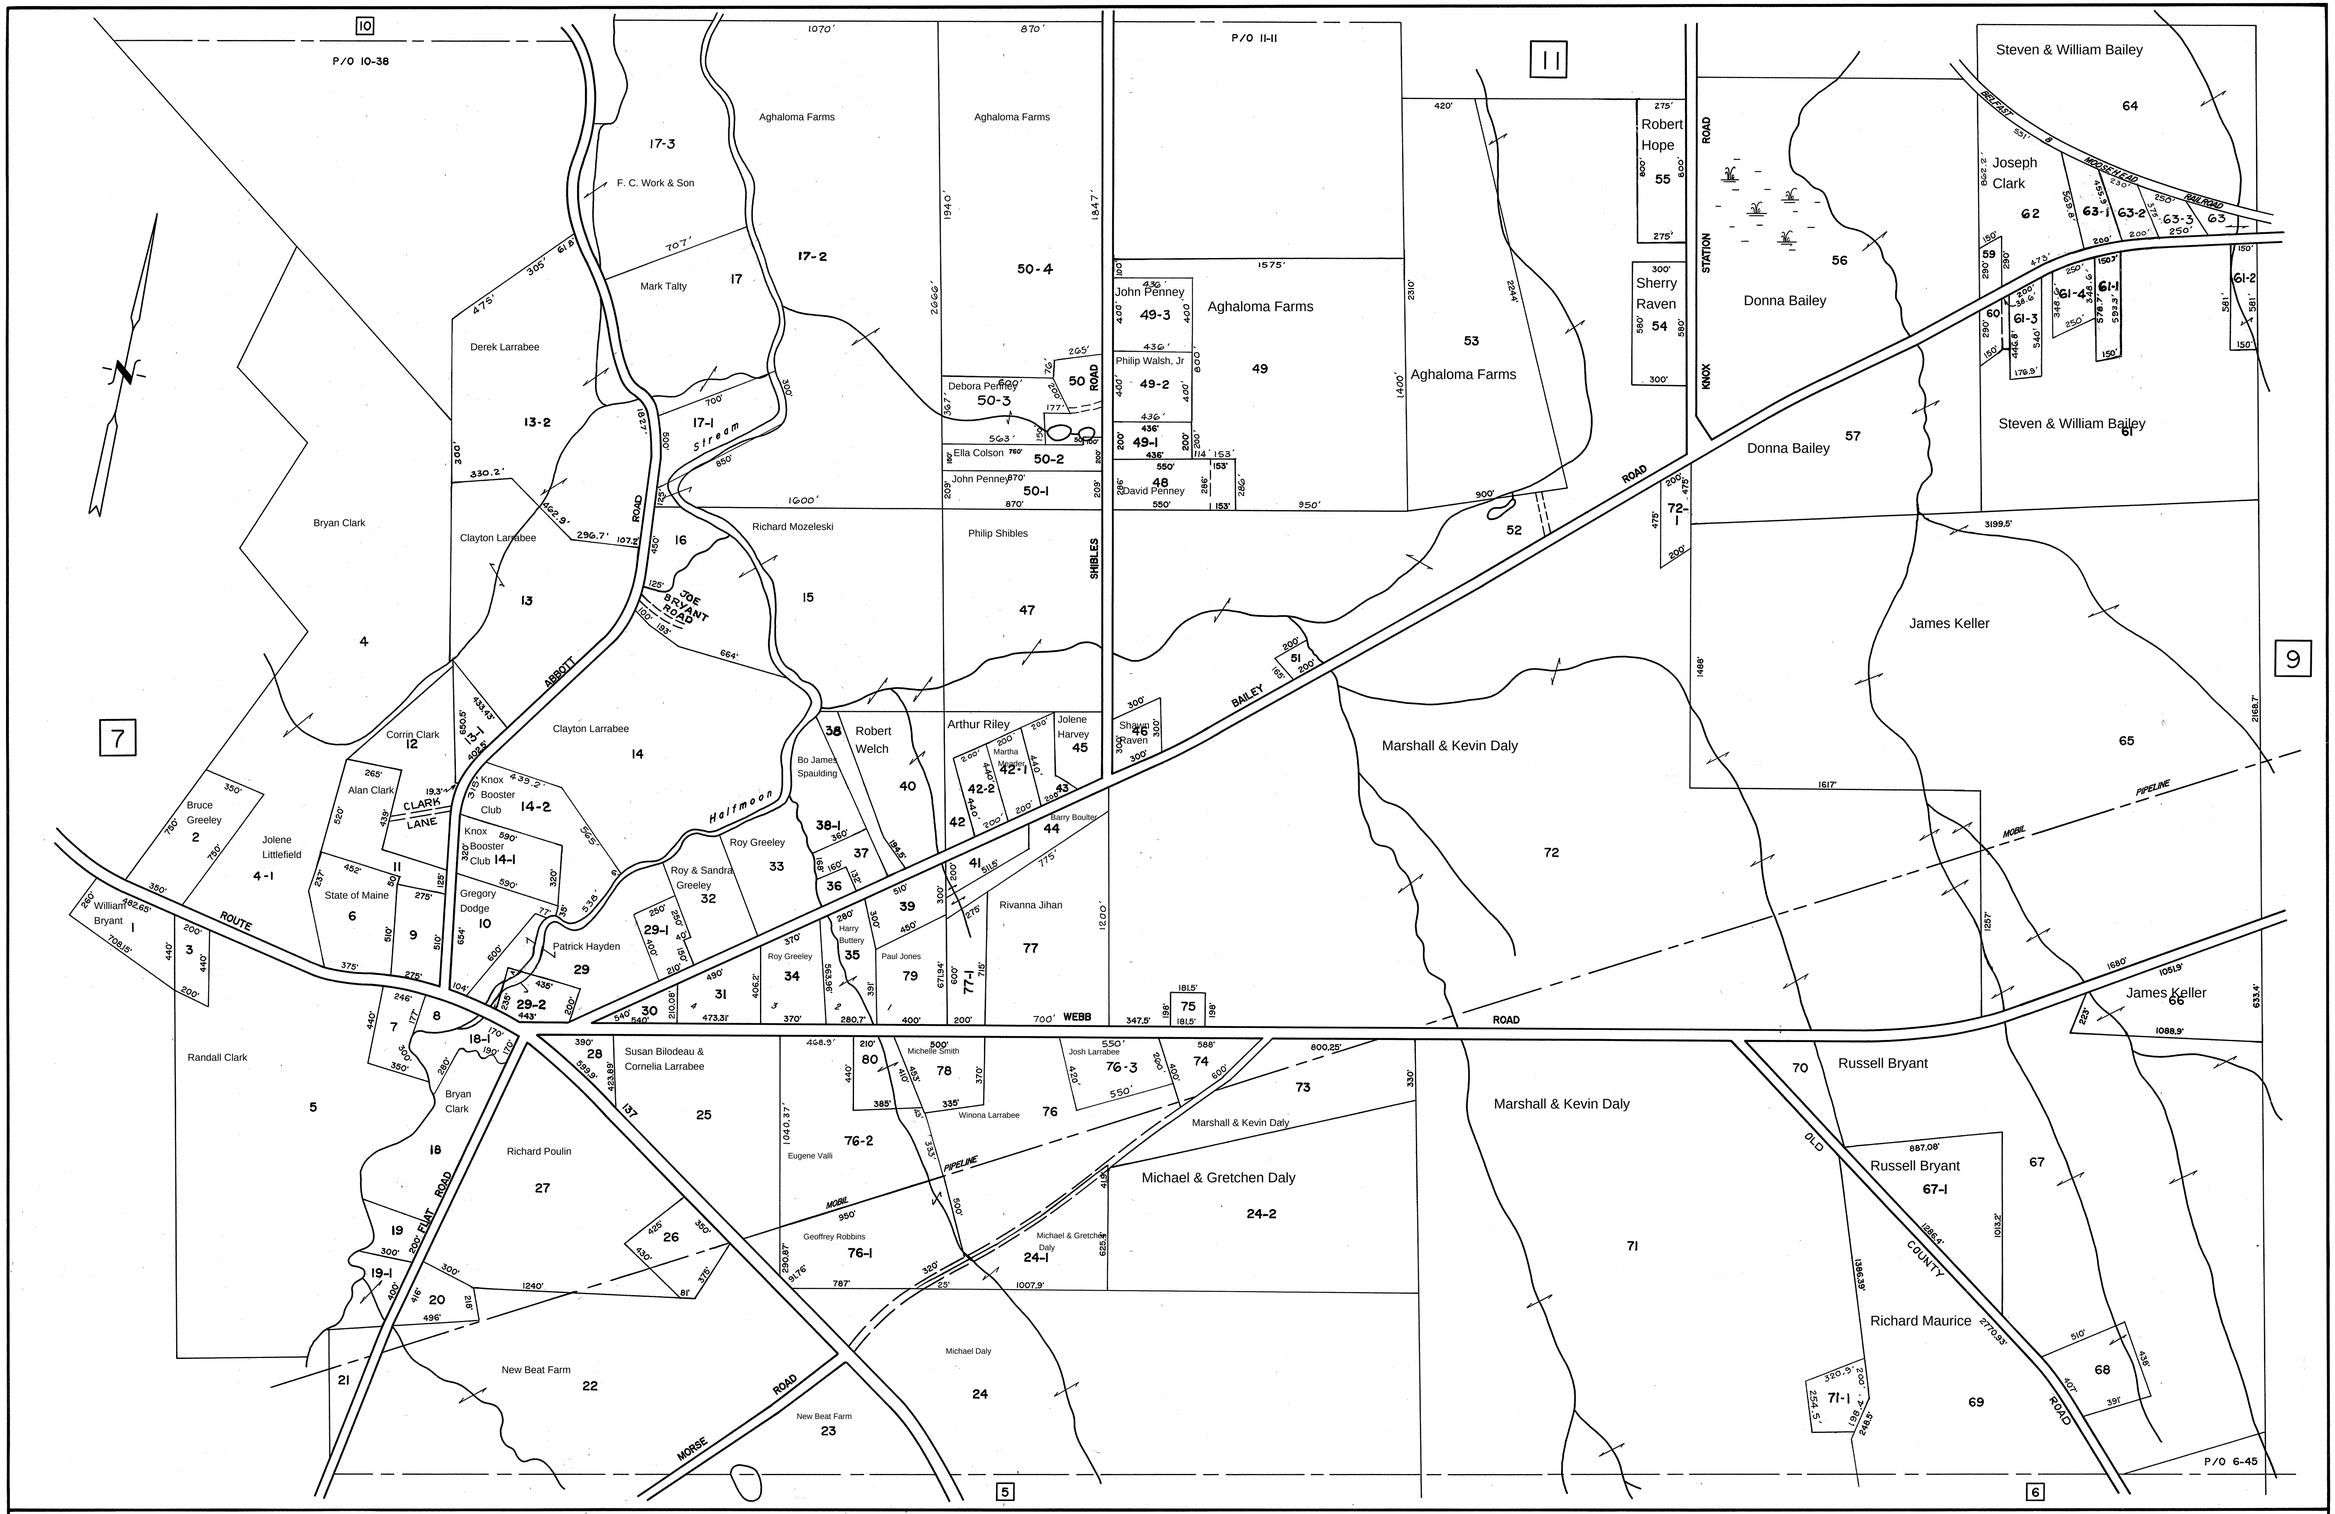

EMS
EASTERN MAPPING SERVICES
NEWBURGH, MAINE
(207) 234-2777

TAX MAPS ARE NOT SURVEYS. THEY ARE COMPILED FROM AERIAL PHOTOGRAPHY, EXISTING SURVEYS, DEEDS, AND LAND OWNERS DESCRIPTIONS. THEY ARE TO BE USED ONLY FOR ASSESSMENT PURPOSES, AND NOT FOR CONVEYANCES.

DATE OF AERIAL PHOTOGRAPHY APRIL 19, 1991
DATE OF MAP COMPLETION APRIL 1, 1992
MAP SCALE 1 INCH = 400 FEET

LEGEND
PARCEL NUMBERS 2
MATCH LINE ..... — — —
ADJACENT MAPS 3

TAX MAP
TOWN OF KNOX
WALDO COUNTY, MAINE

MAP NUMBER
8

N42°34'
TELEPHONE POST